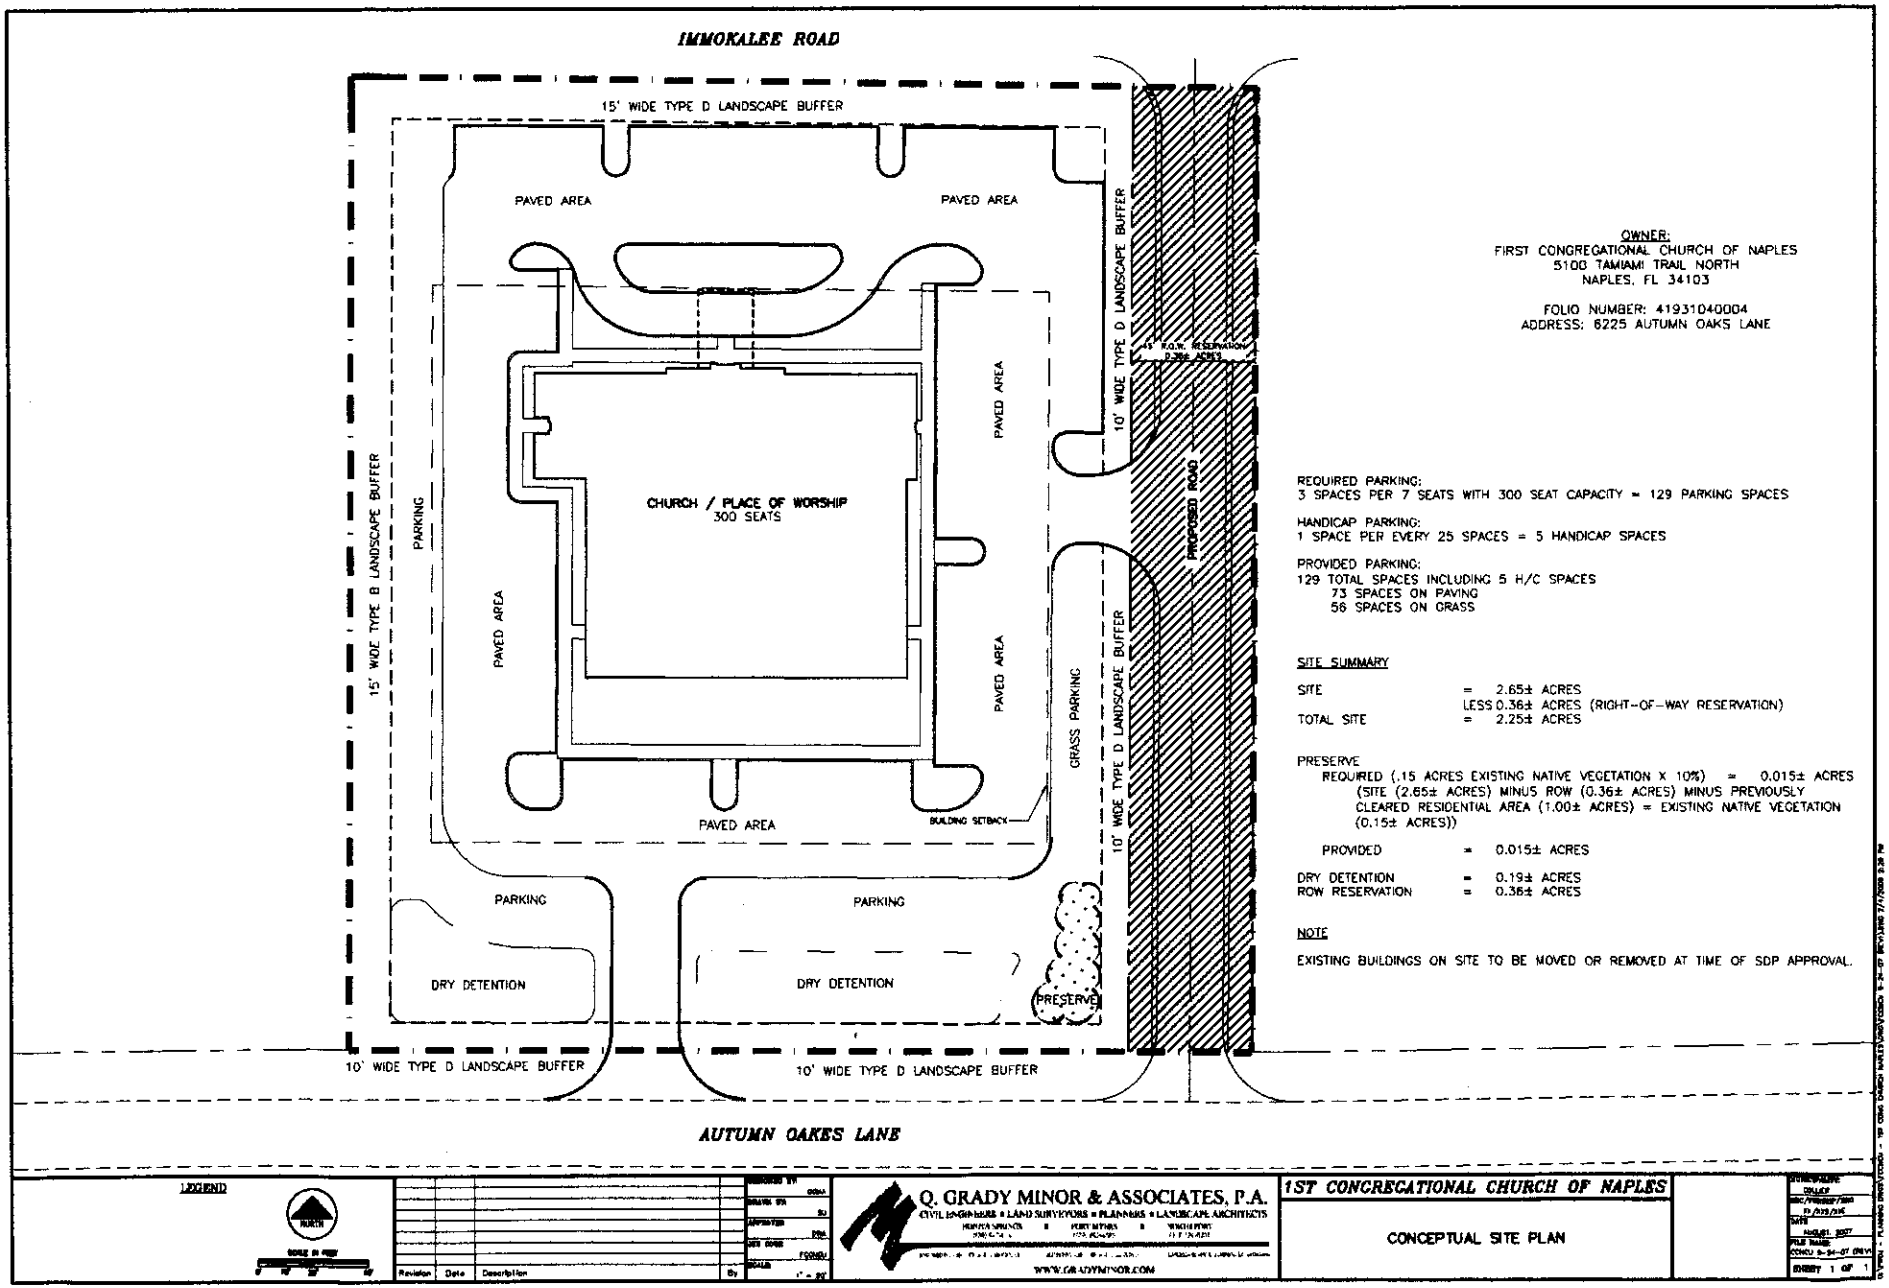

OWNER:
FIRST CONGREGATIONAL CHURCH OF NAPLES
5100 TAMIAMI TRAIL NORTH
NAPLES, FL 34103

FOLIO NUMBER: 41931040004
ADDRESS: 6225 AUTUMN OAKS LANE

REQUIRED PARKING:
3 SPACES PER 7 SEATS WITH 300 SEAT CAPACITY = 129 PARKING SPACES

HANDICAP PARKING:
1 SPACE PER EVERY 25 SPACES = 5 HANDICAP SPACES

PROVIDED PARKING:
129 TOTAL SPACES INCLUDING 5 H/C SPACES
73 SPACES ON PAVING
56 SPACES ON GRASS

SITE SUMMARY

SITE	=	2.65± ACRES
	LESS	0.36± ACRES (RIGHT-OF-WAY RESERVATION)
TOTAL SITE	=	2.25± ACRES

PRESERVE
REQUIRED (.15 ACRES EXISTING NATIVE VEGETATION X 10%) = 0.015± ACRES
(SITE (2.65± ACRES) MINUS ROW (0.36± ACRES) MINUS PREVIOUSLY CLEARED RESIDENTIAL AREA (1.00± ACRES) = EXISTING NATIVE VEGETATION (0.15± ACRES))

PROVIDED	=	0.015± ACRES
DRY DETENTION	=	0.19± ACRES
ROW RESERVATION	=	0.36± ACRES

NOTE

EXISTING BUILDINGS ON SITE TO BE MOVED OR REMOVED AT TIME OF SDP APPROVAL.

LEGEND

NORTH

Revision	Date	Description	By

Q. GRADY MINOR & ASSOCIATES, P.A.
CIVIL ENGINEERS • LAND SURVEYORS • PLANNERS • LANDSCAPE ARCHITECTS
WWW.GRADYMINOR.COM

1ST CONGREGATIONAL CHURCH OF NAPLES

CONCEPTUAL SITE PLAN

SHEET 1 OF 1